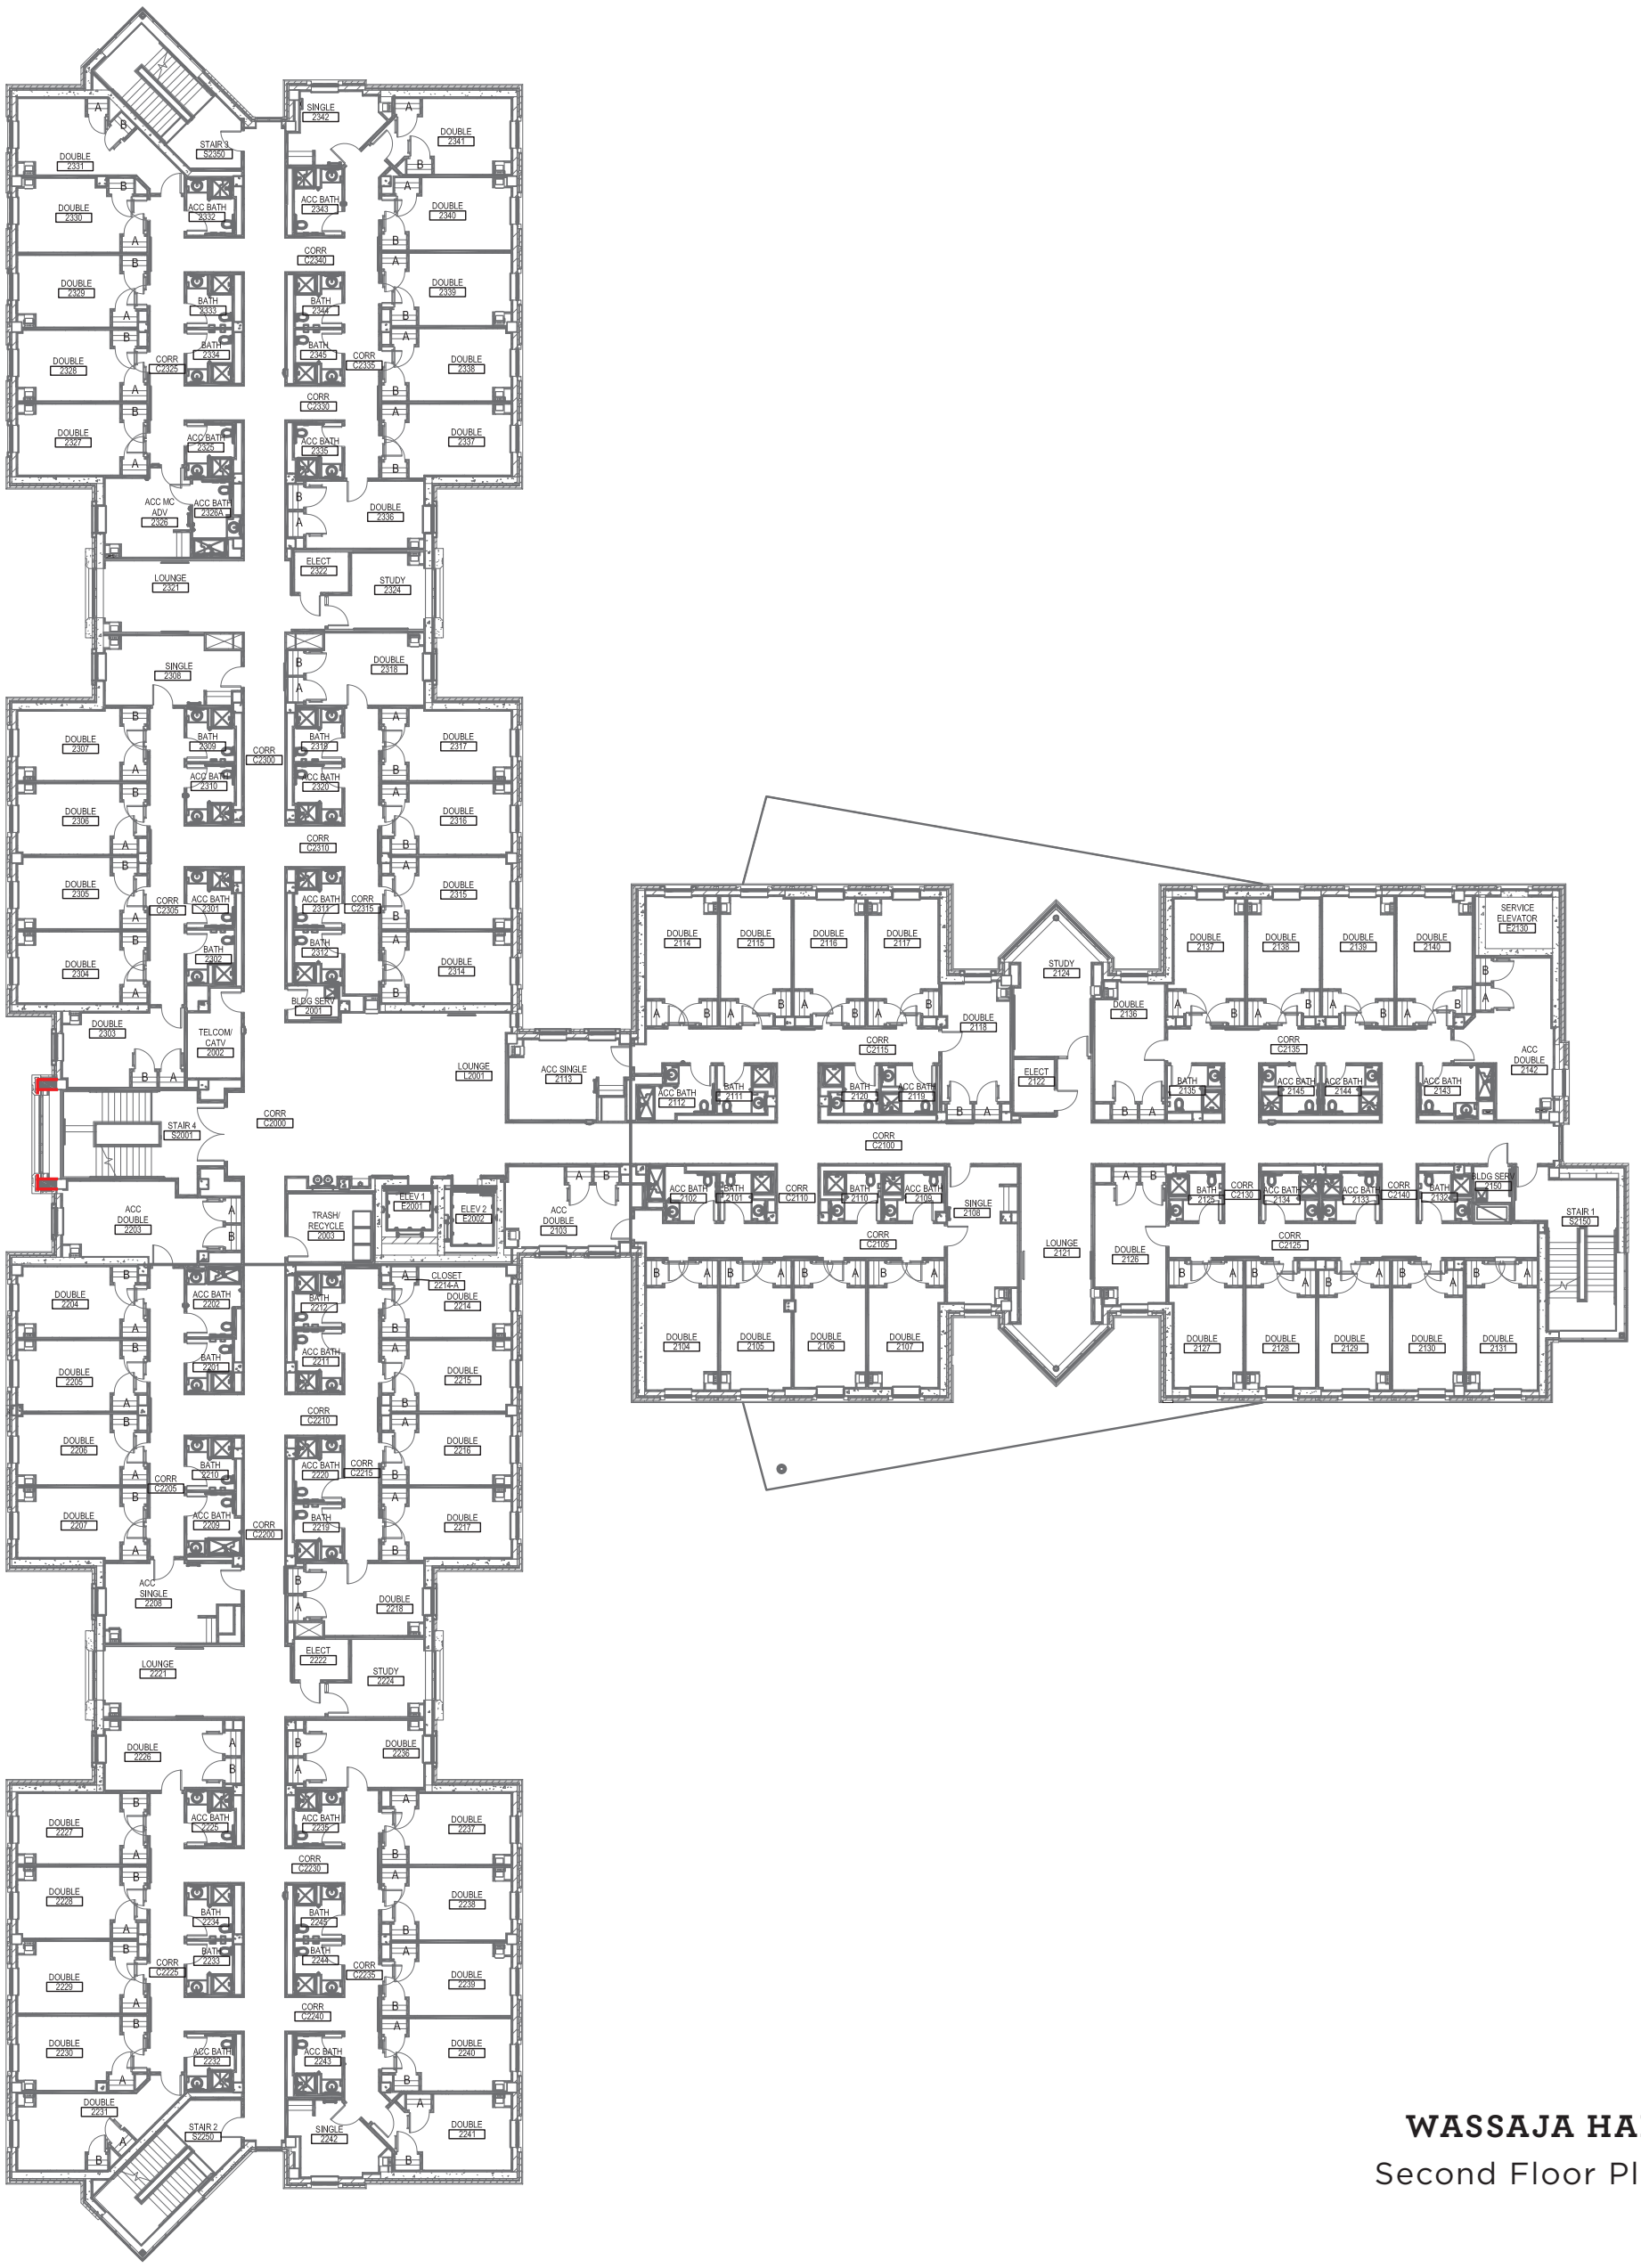

WASSAJA HALL

Second Floor Plan